


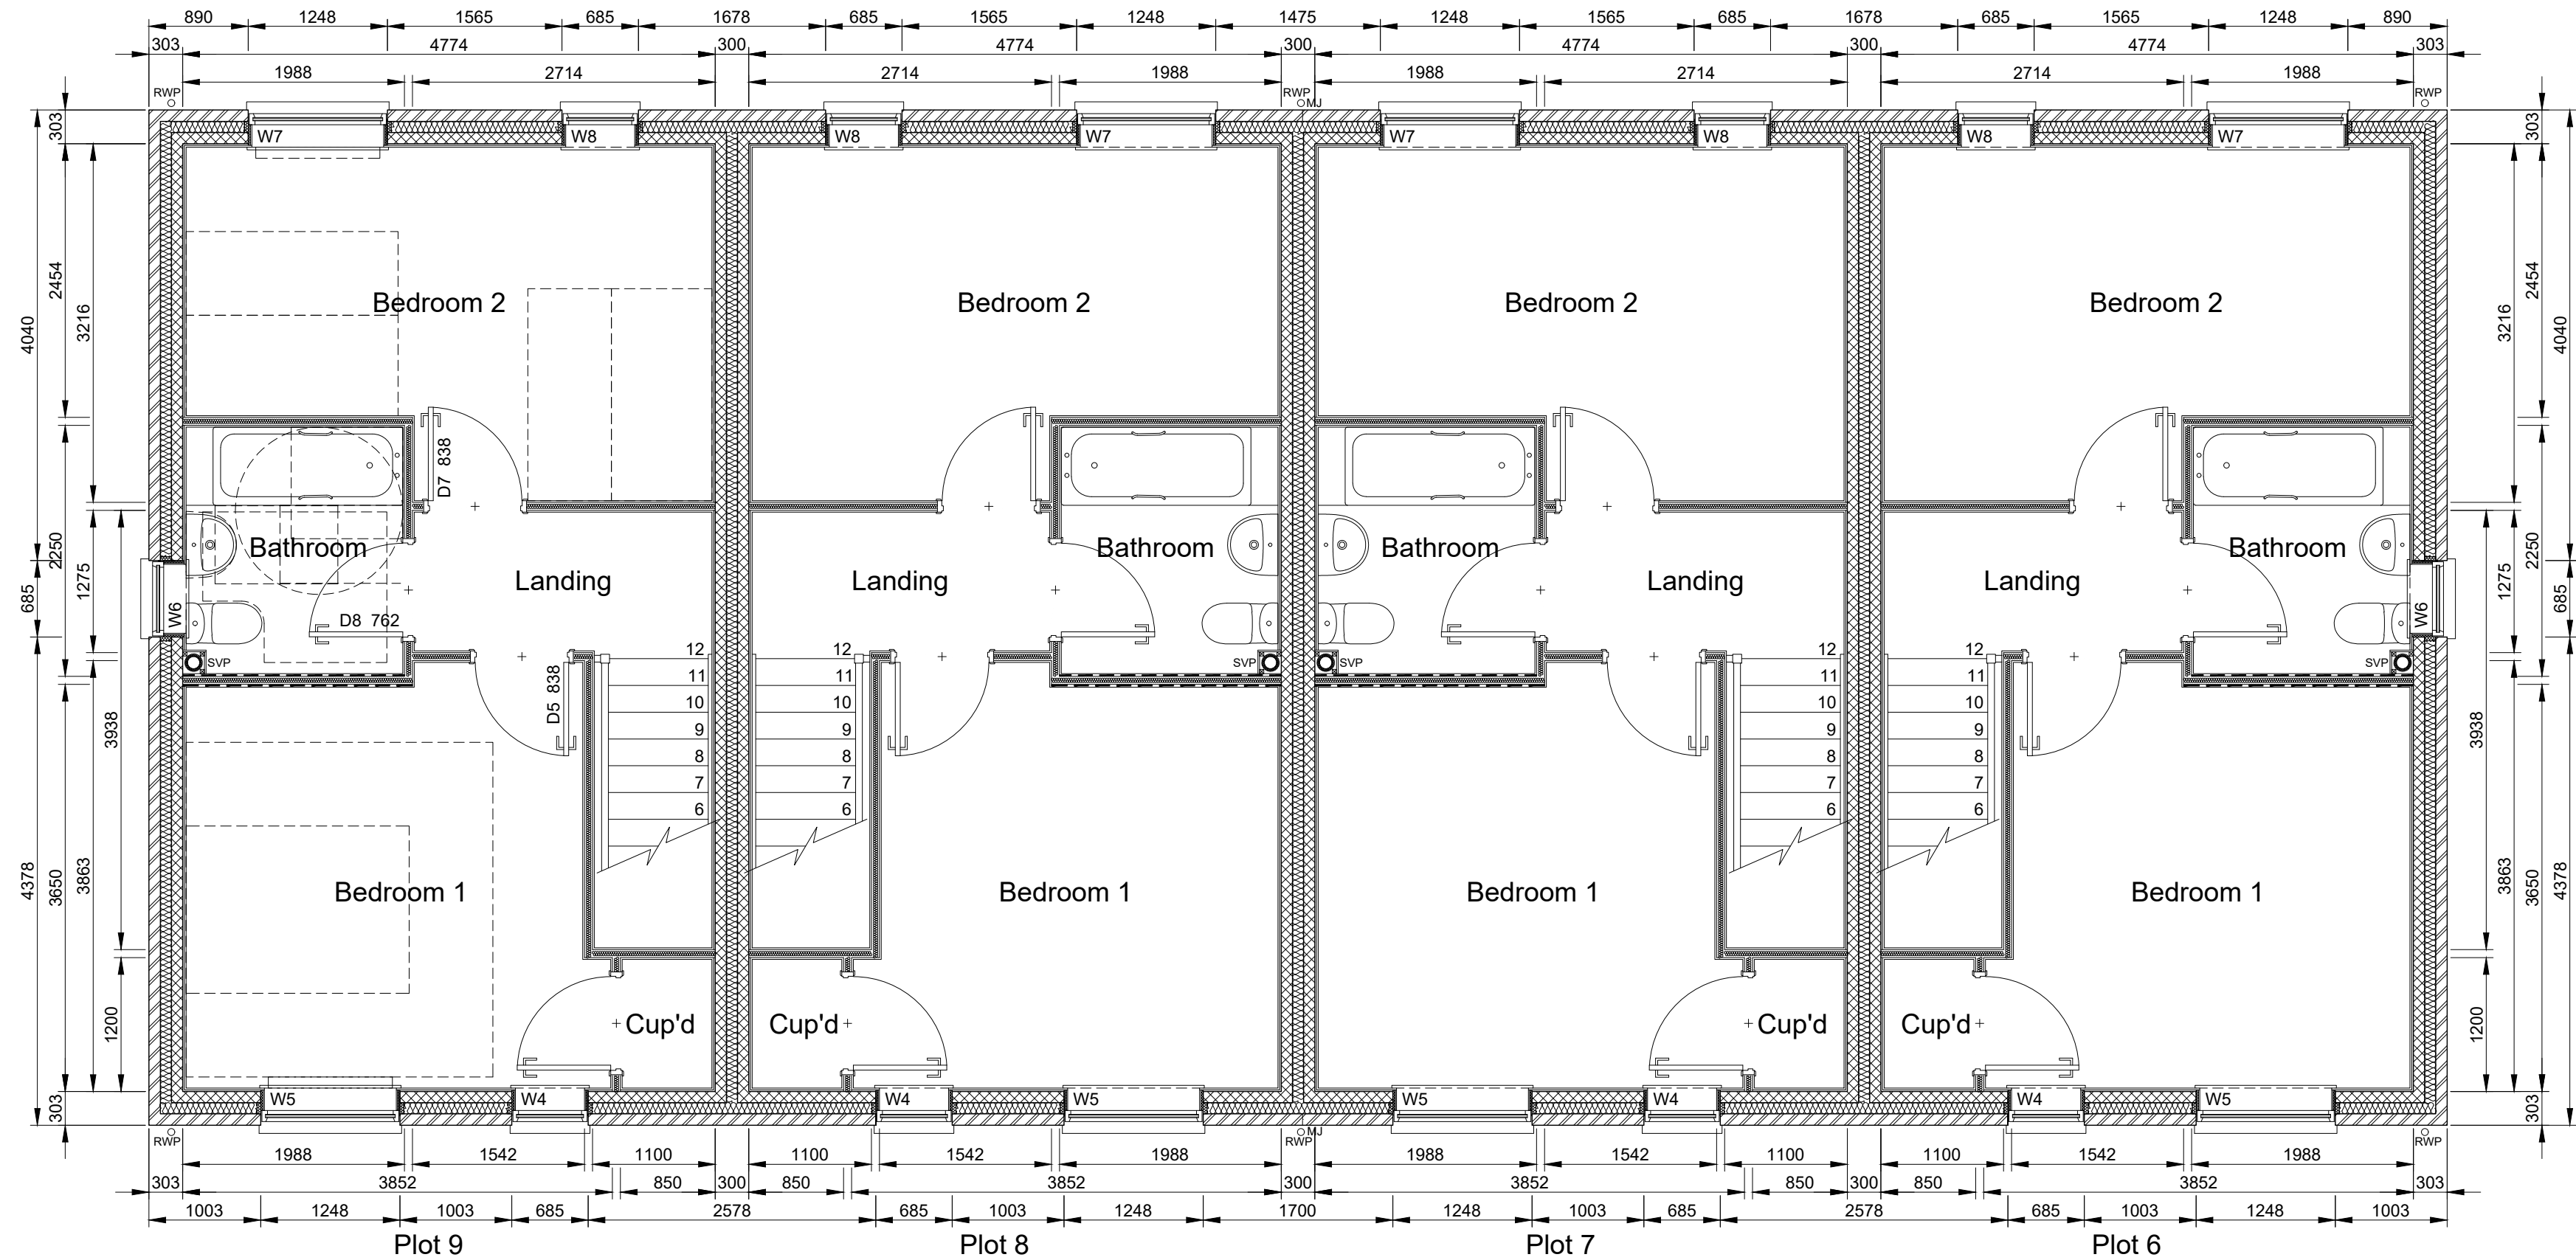

First Floor Plan

Key:-


External and Party Walls

- Refer to Badger Detail Ref: EWALL-06.A Structural THK 303mm
- Refer to Badger Detail Ref: EWALL-07.A Structural THK 303mm
- Refer to Badger Detail Ref: EWALL-08.A Structural THK 303mm
- Refer to Badger Detail Ref: PWALL-01.B Structural THK 300mm
- Refer to Badger Detail Ref: PWALL-02.B Structural THK 300mm
- Flexible fire and acoustic party wall cavity closer/stop

Internal Walls and Partitions

- Construction to Badger Detail Ref: IWALL-01.B Channel THK 72mm
- Construction to Badger Detail Ref: IWALL-02.B Channel THK 72mm
- Construction to Badger Detail Ref: IWALL-03.B Structural THK 100mm
- Construction to Badger Detail Ref: IWALL-09.A Channel THK 72mm

All setting out to structural thicknesses.

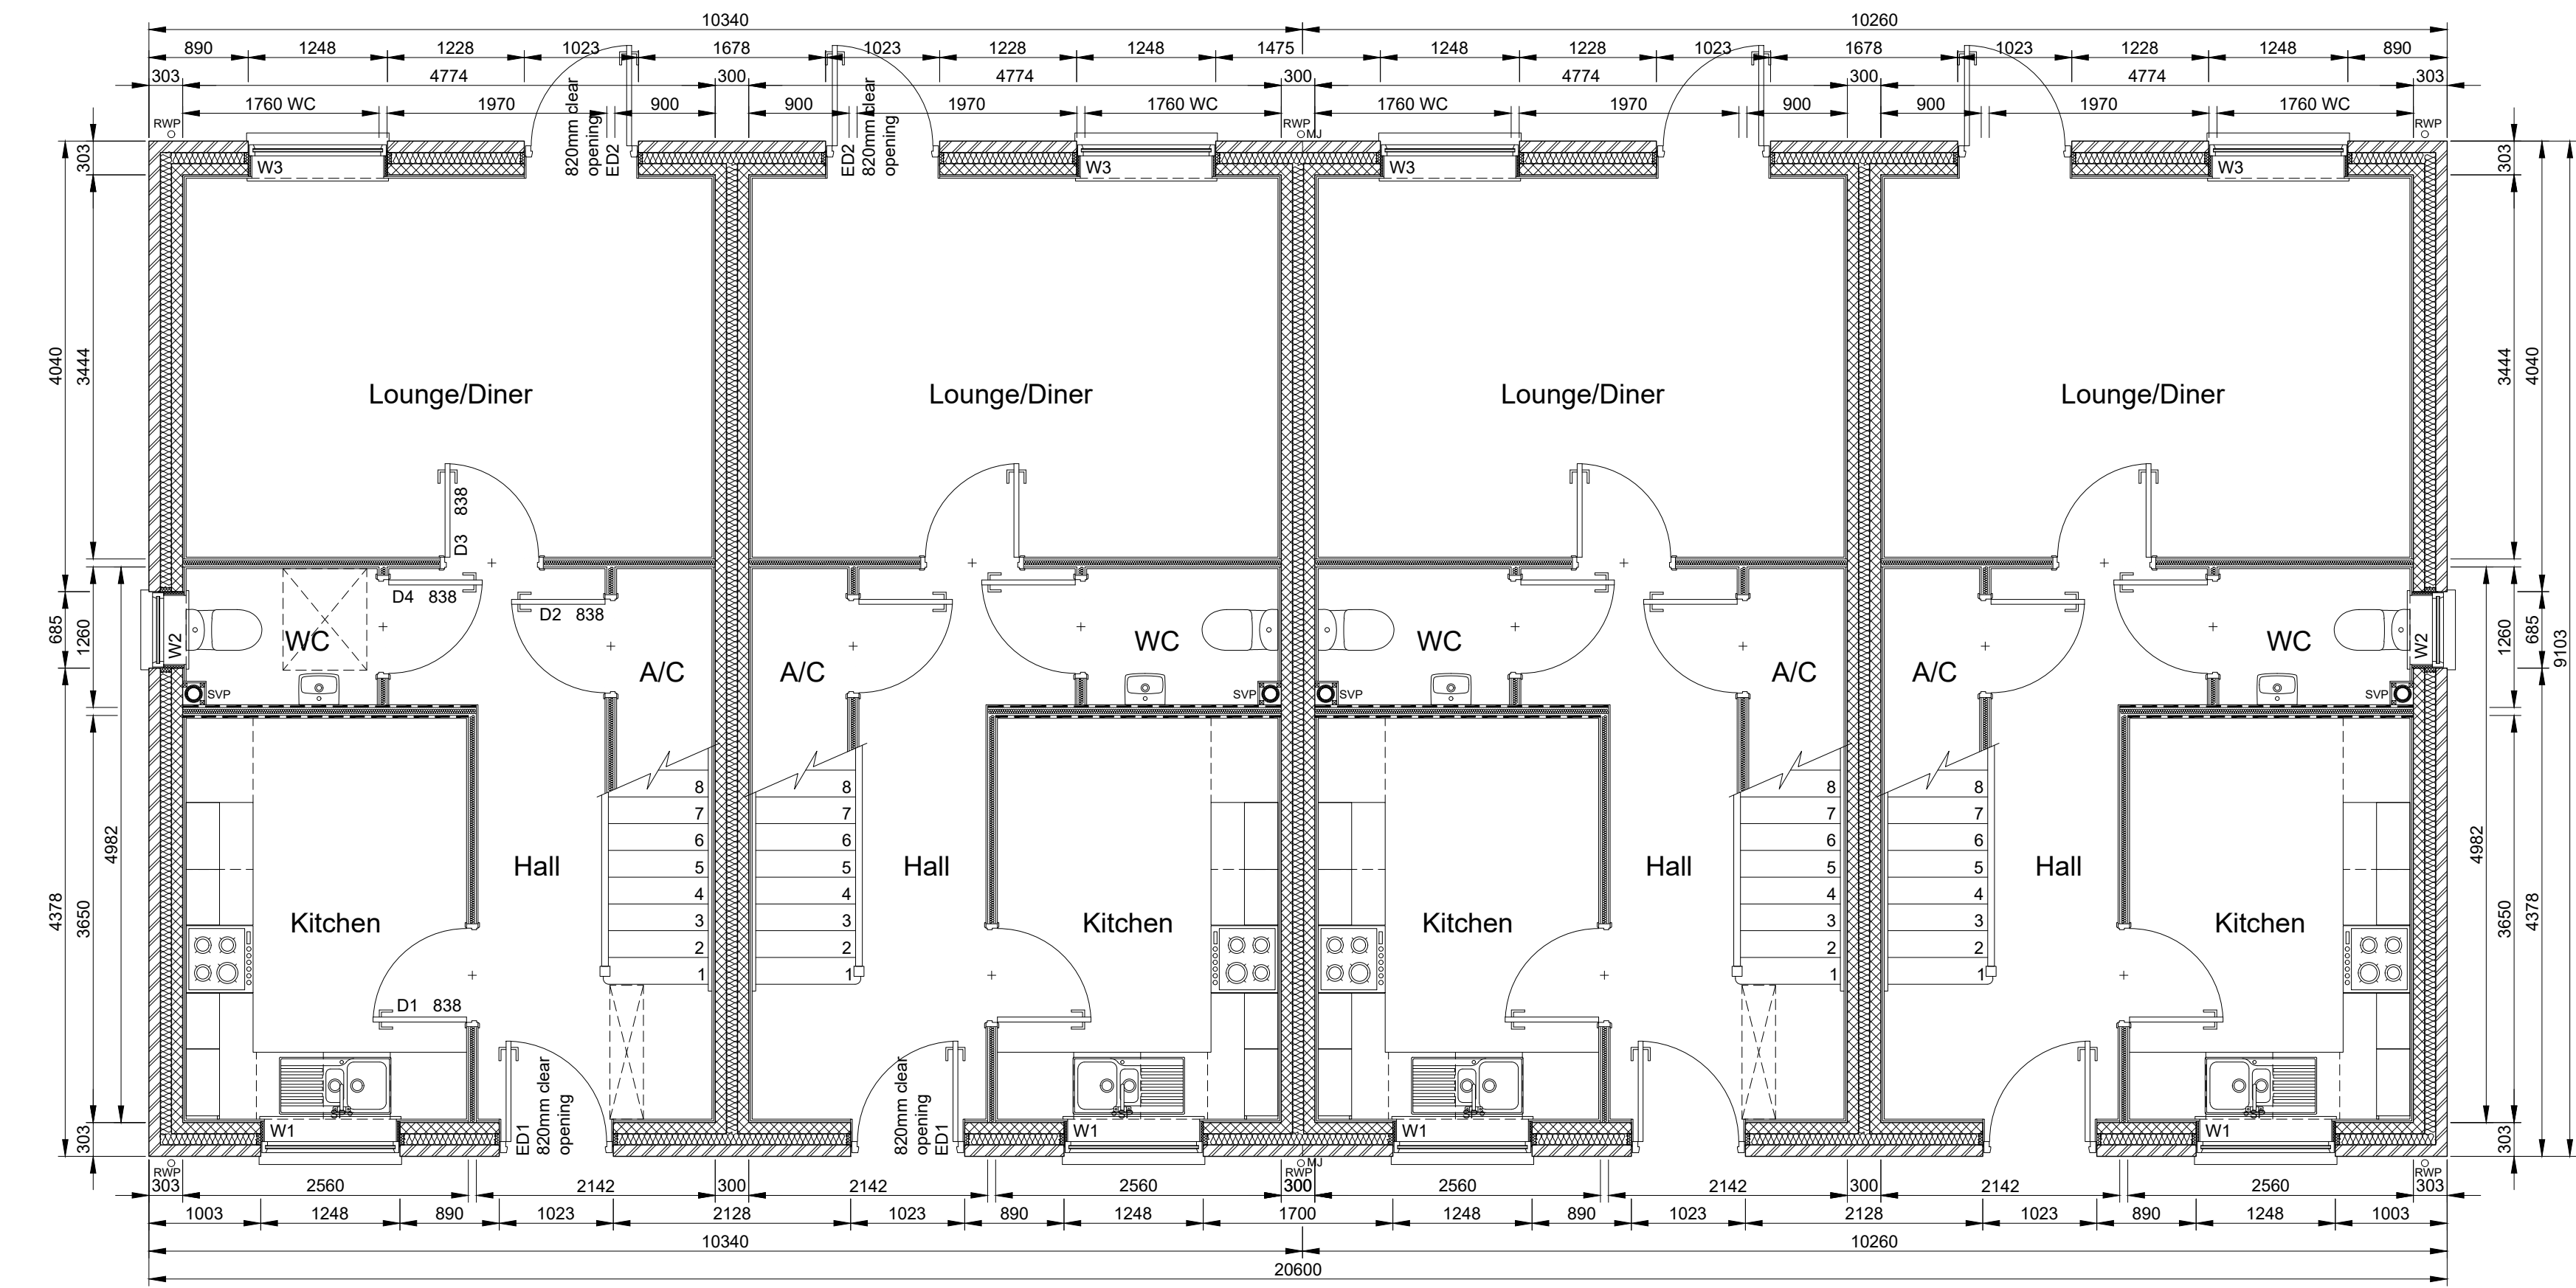

Ground Floor Plan

A First issue. 27.09.24

Rev: Description: Date:

BADGER
setting the standards

Project:
Harrisons Lane
Halesworth

Title:
Plots 6-9 - 4No. 2BH M4(2)
Ground Floor Plan and
First Floor Plan

Scale: 1:50@A1 1:100@A3 Date: Sep 2024

Badger reference: HAR - 006 - 02 Rev: A